PLAN OF

CROATAN AND ROANOKE SOUNDS

Shewing the proposed situations of the

EMBANKMENTS AND INLET
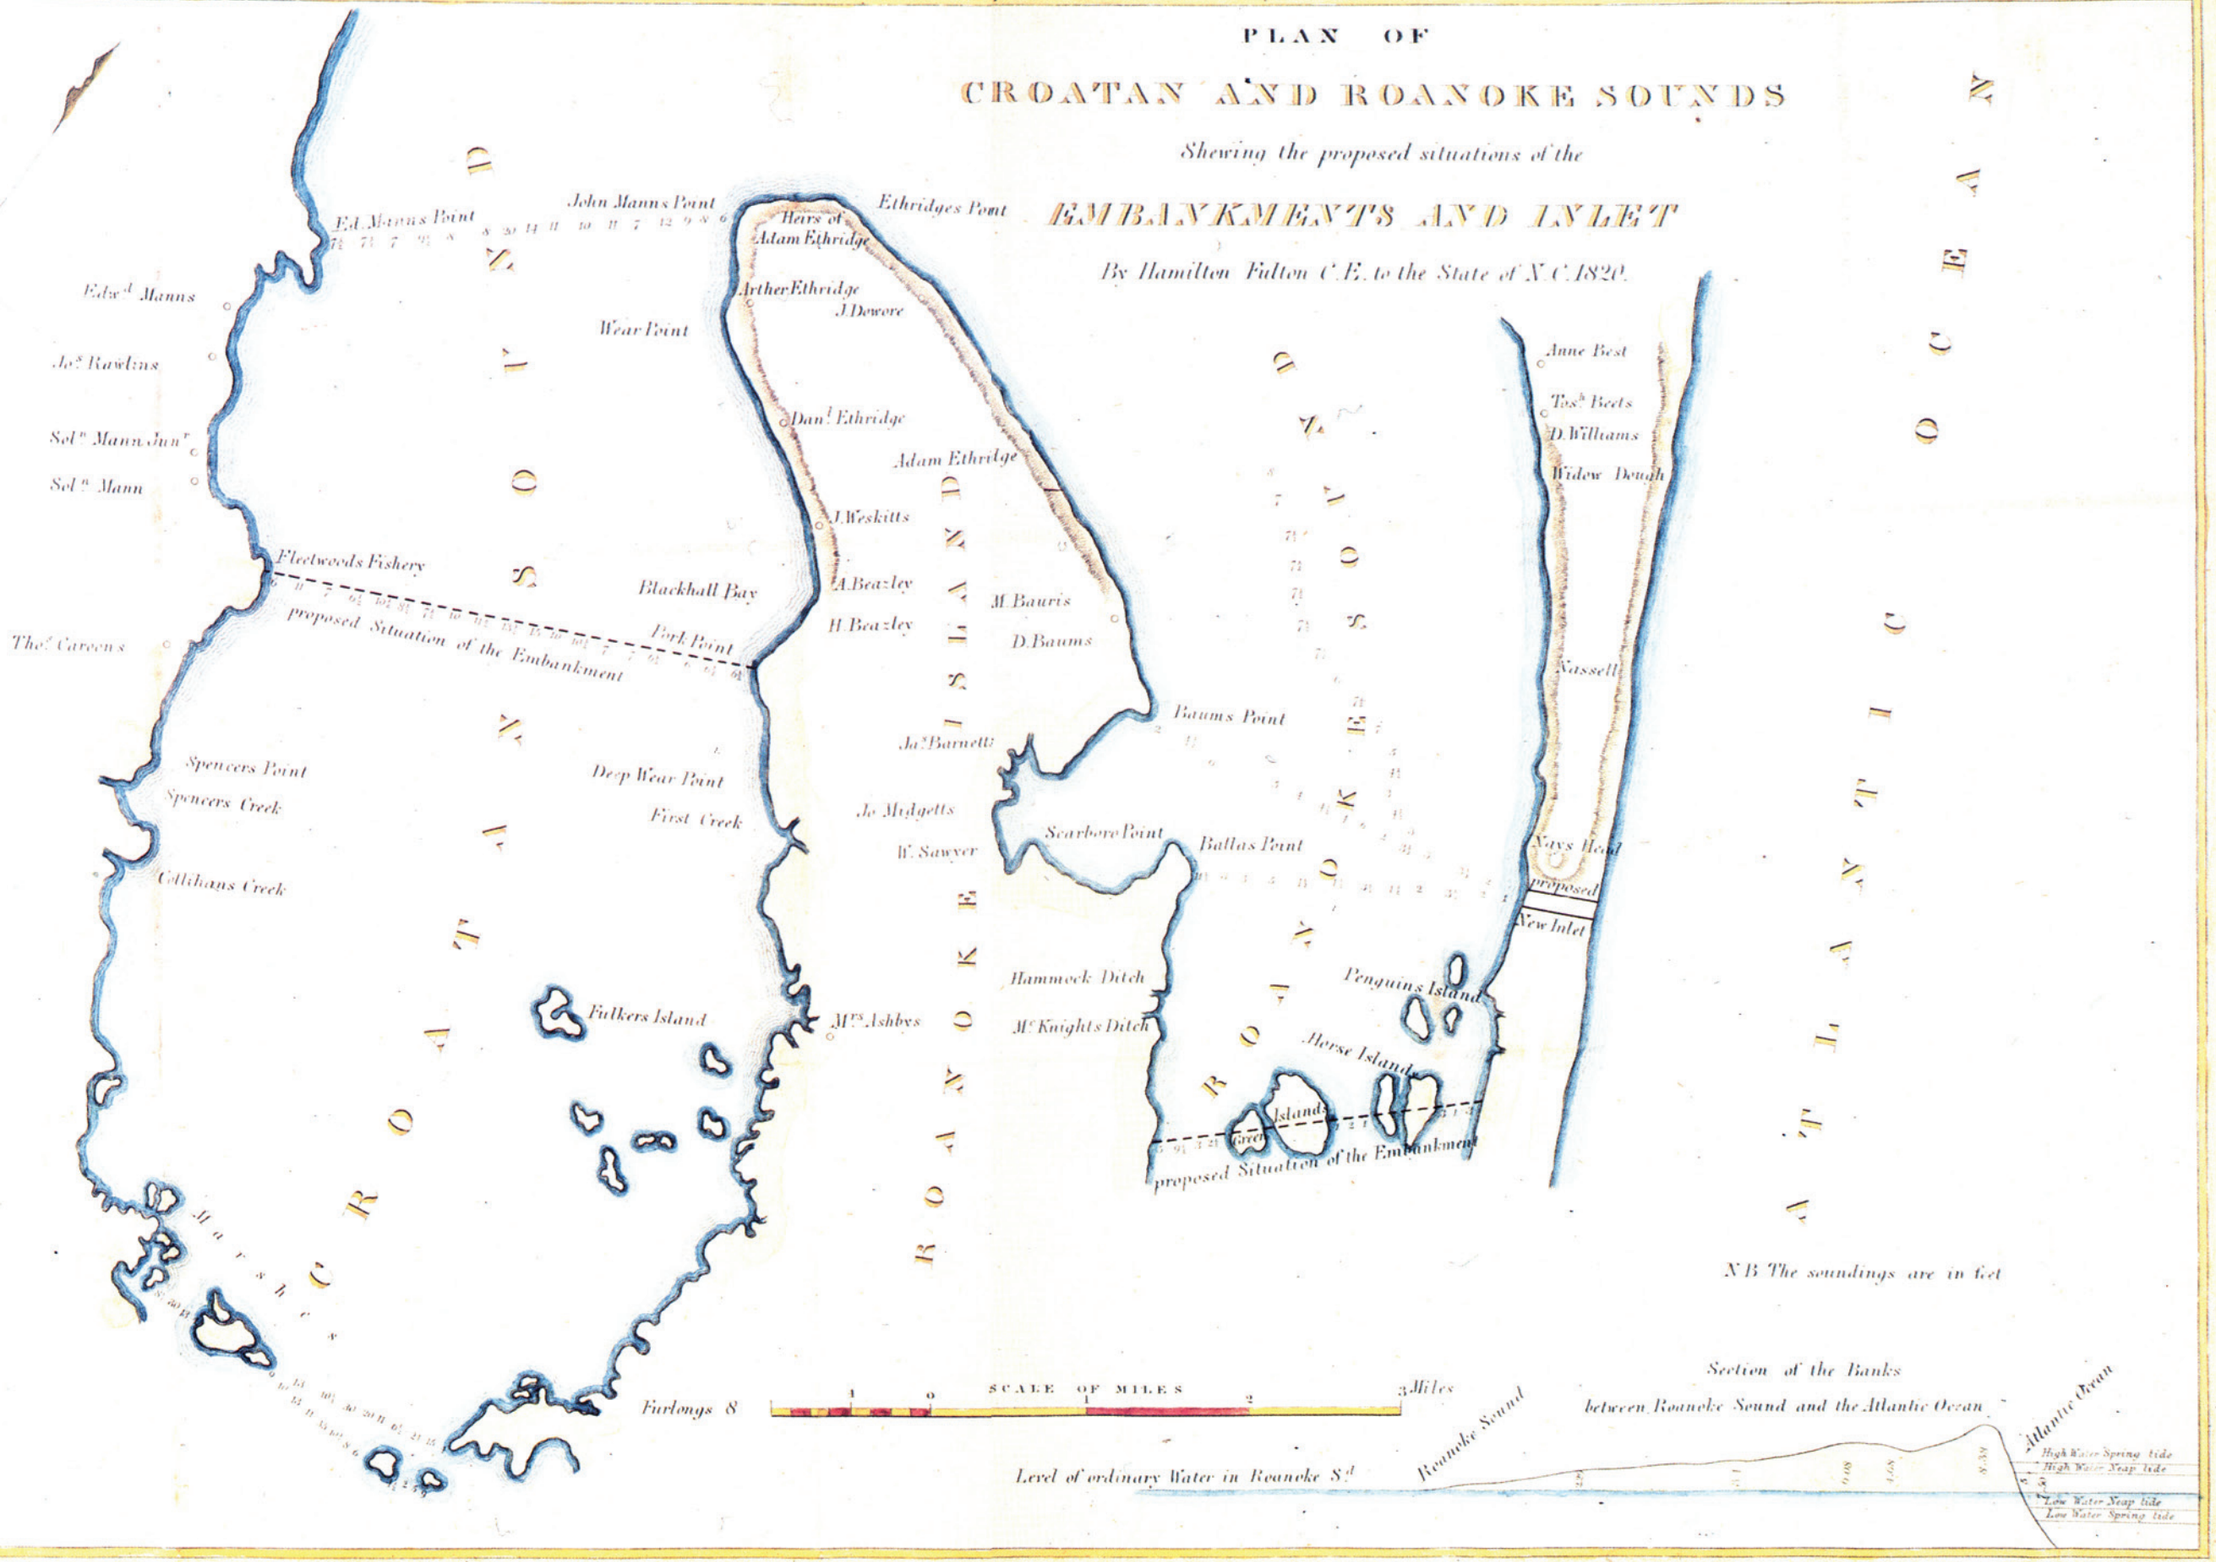
By Hamilton Fulton C.E. to the State of N.C. 1820.